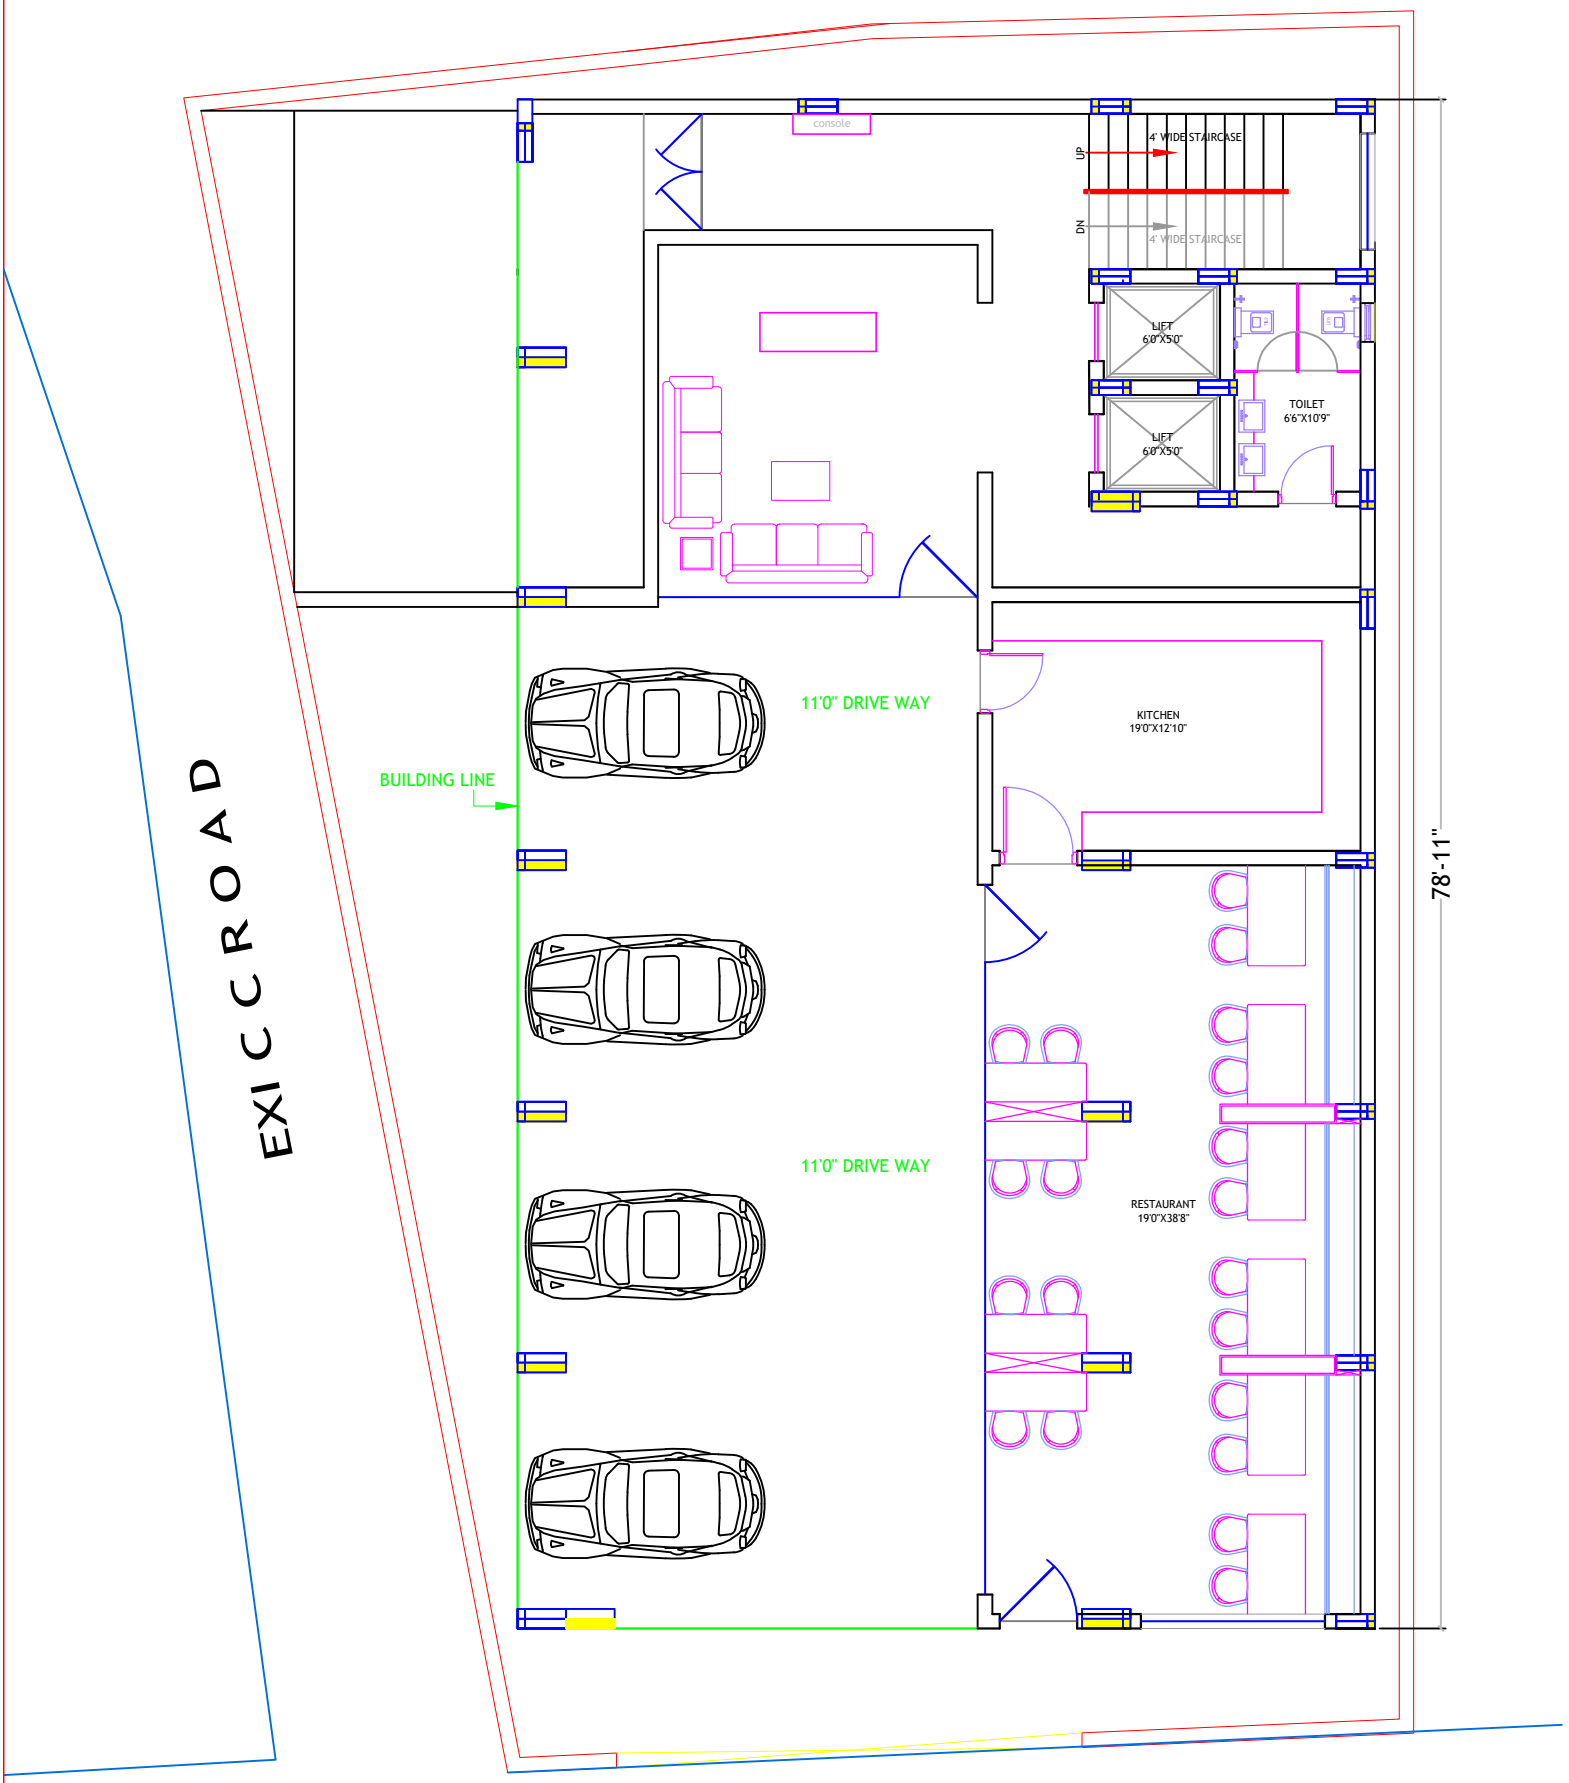


STILT FLOOR PLAN

CLIENT : MR. YATHIRAJ GARU	NOTES : 1. ALL DESIGNS ARE PROPERTY OF SATISH AND CANNOT BE USED WITHOUT HIS WRITTEN PERMISSION. 2. DO NOT SCALE THE DRAWINGS. ALL MEASUREMENTS MUST BE CHECKED BY SITE INCHARGE. 3. DRAWING IS ONLY FOR BASIC CONCEPTUAL EXPLANATION REFER WORKING DRAWINGS FOR DETAILS.	TITLE : STILT FLOOR PLAN	REFERENCE : AREAS : SLAB AREA: 2422.00 sft FILE :CAD
PROJECT : PROPOSED COMMERCIAL PLAN AT VIJAYAWADA		DRG.NO. :	REVIEW / APPROVALS: STATUS. CONCEPT; REVIEW DEPT.; PROJ. MANAGER.
RESIDENCE INTERIORS		SCALE :	
		DATE : 27 - 05 - 2026	
		DEALT : AR. AFREEN CHECKED BY : MR.SATISH	

REVISIONS :

S.No.	DATE	REVISIONS

DESIGN DOT
INTERIORS
designdotsofish@gmail.com
Mob: +91 9849103016
Mob: +91 9246665343