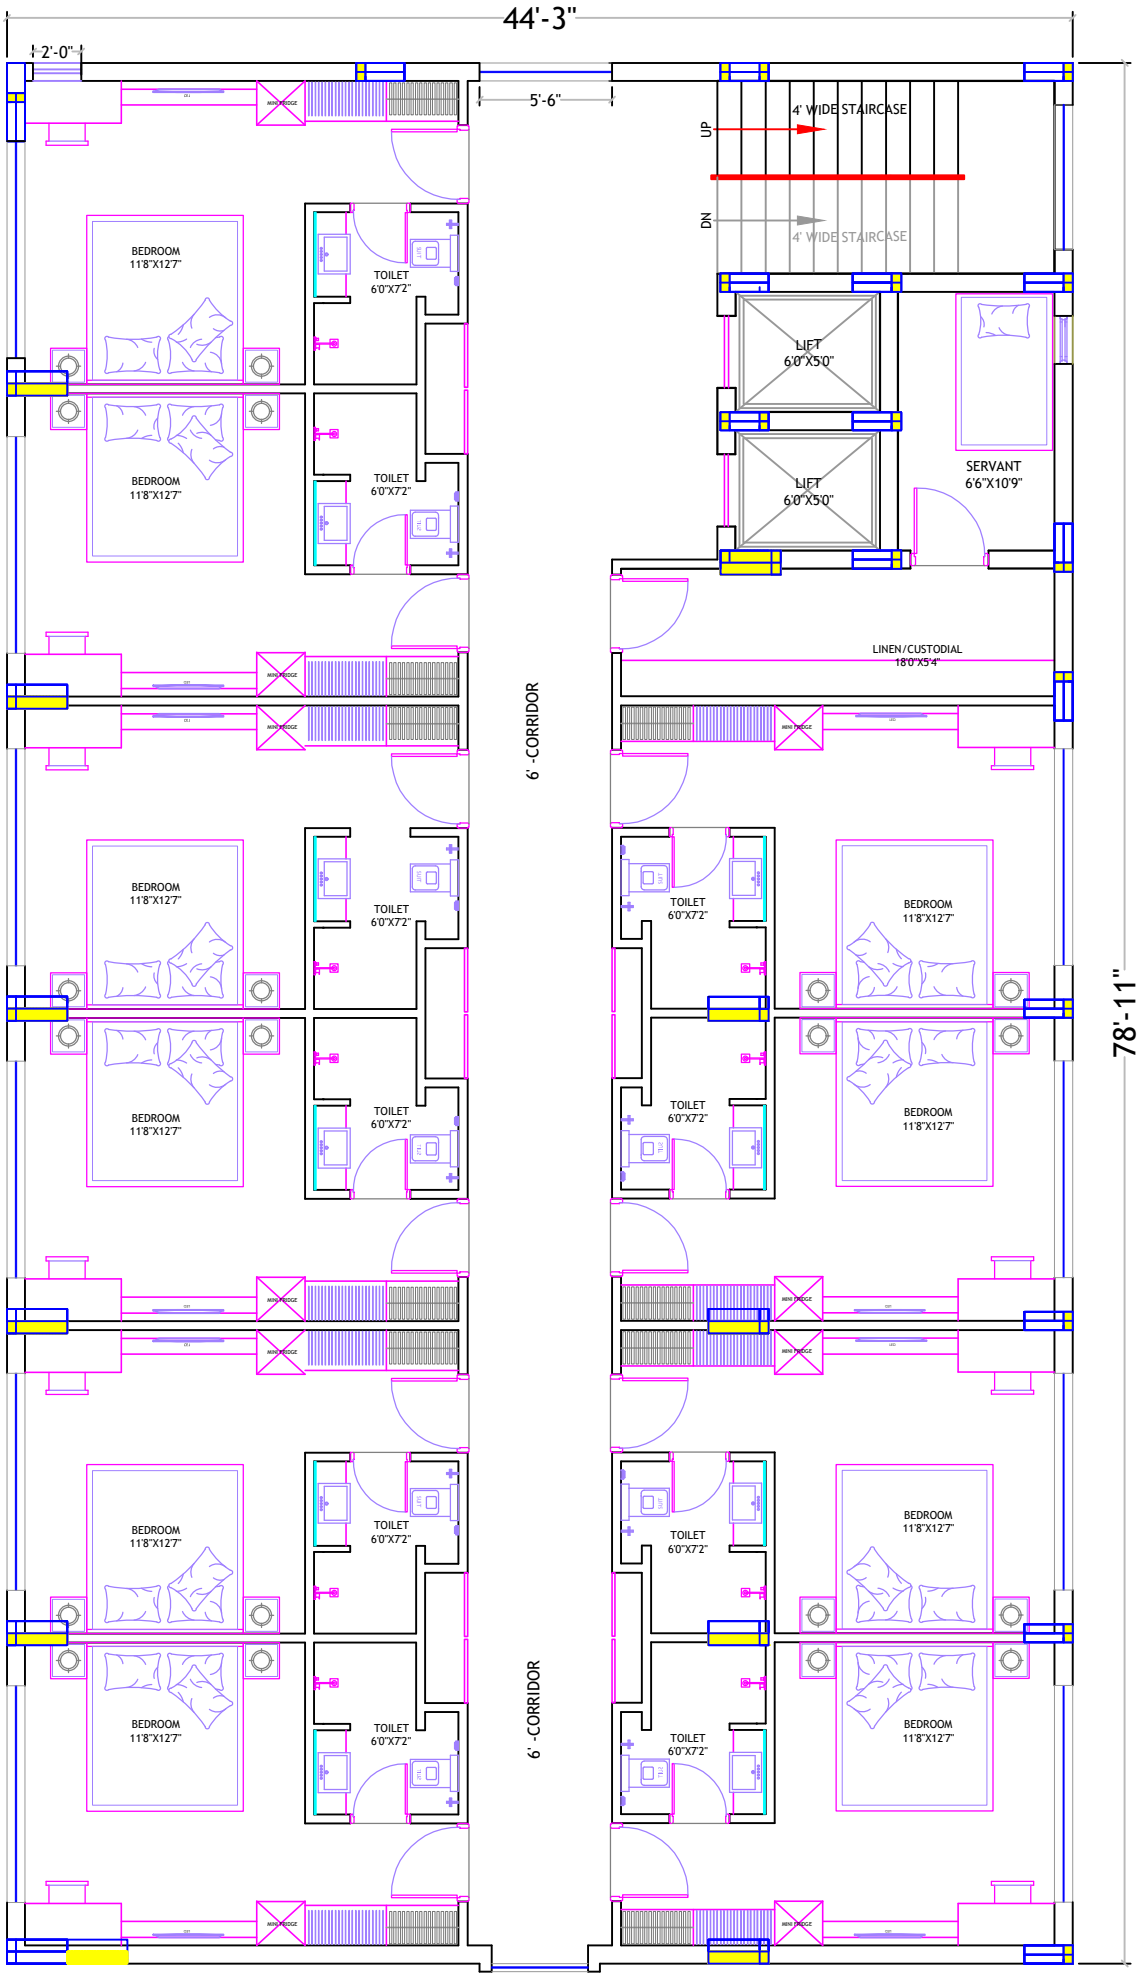


TYPICAL LAYOUT

CLIENT : MR. YATHIRAJ GARU	NOTES : 1. ALL DESIGNS ARE PROPERTY OF SATISH AND CANNOT BE USED WITHOUT HIS WRITTEN PERMISSION. 2. DO NOT SCALE THE DRAWINGS. ALL MEASUREMENTS MUST BE CHECKED BY SITE INCHARGE. 3. DRAWING IS ONLY FOR BASIC CONCEPTUAL EXPLANATION REFER WORKING DRAWINGS FOR DETAILS.		TITLE : TYPICAL LAYOUT	REVISIONS : S.No. / DATE / REVISIONS	REFERENCE : AREAS : SLAB AREA: 2422.00 sft FILE :CAD
PROJECT : PROPOSED COMMERCIAL PLAN AT VIJAYAWADA			DRG.NO. :		REVIEW / APPROVALS: STATUS. / REVIEW DEPT. / PROJ. MANAGER.
RESIDENCE INTERIORS @			SCALE :		CONCEPT
			DATE : 12 - 02 - 2026		
			DEALT : AR. AFREEN	CHECKED BY : MR.SATISH	

DESIGN DOT
INTERIORS
designdotsatish@gmail.com
Mob: +91 9849100316
Mob: +91 9246665343