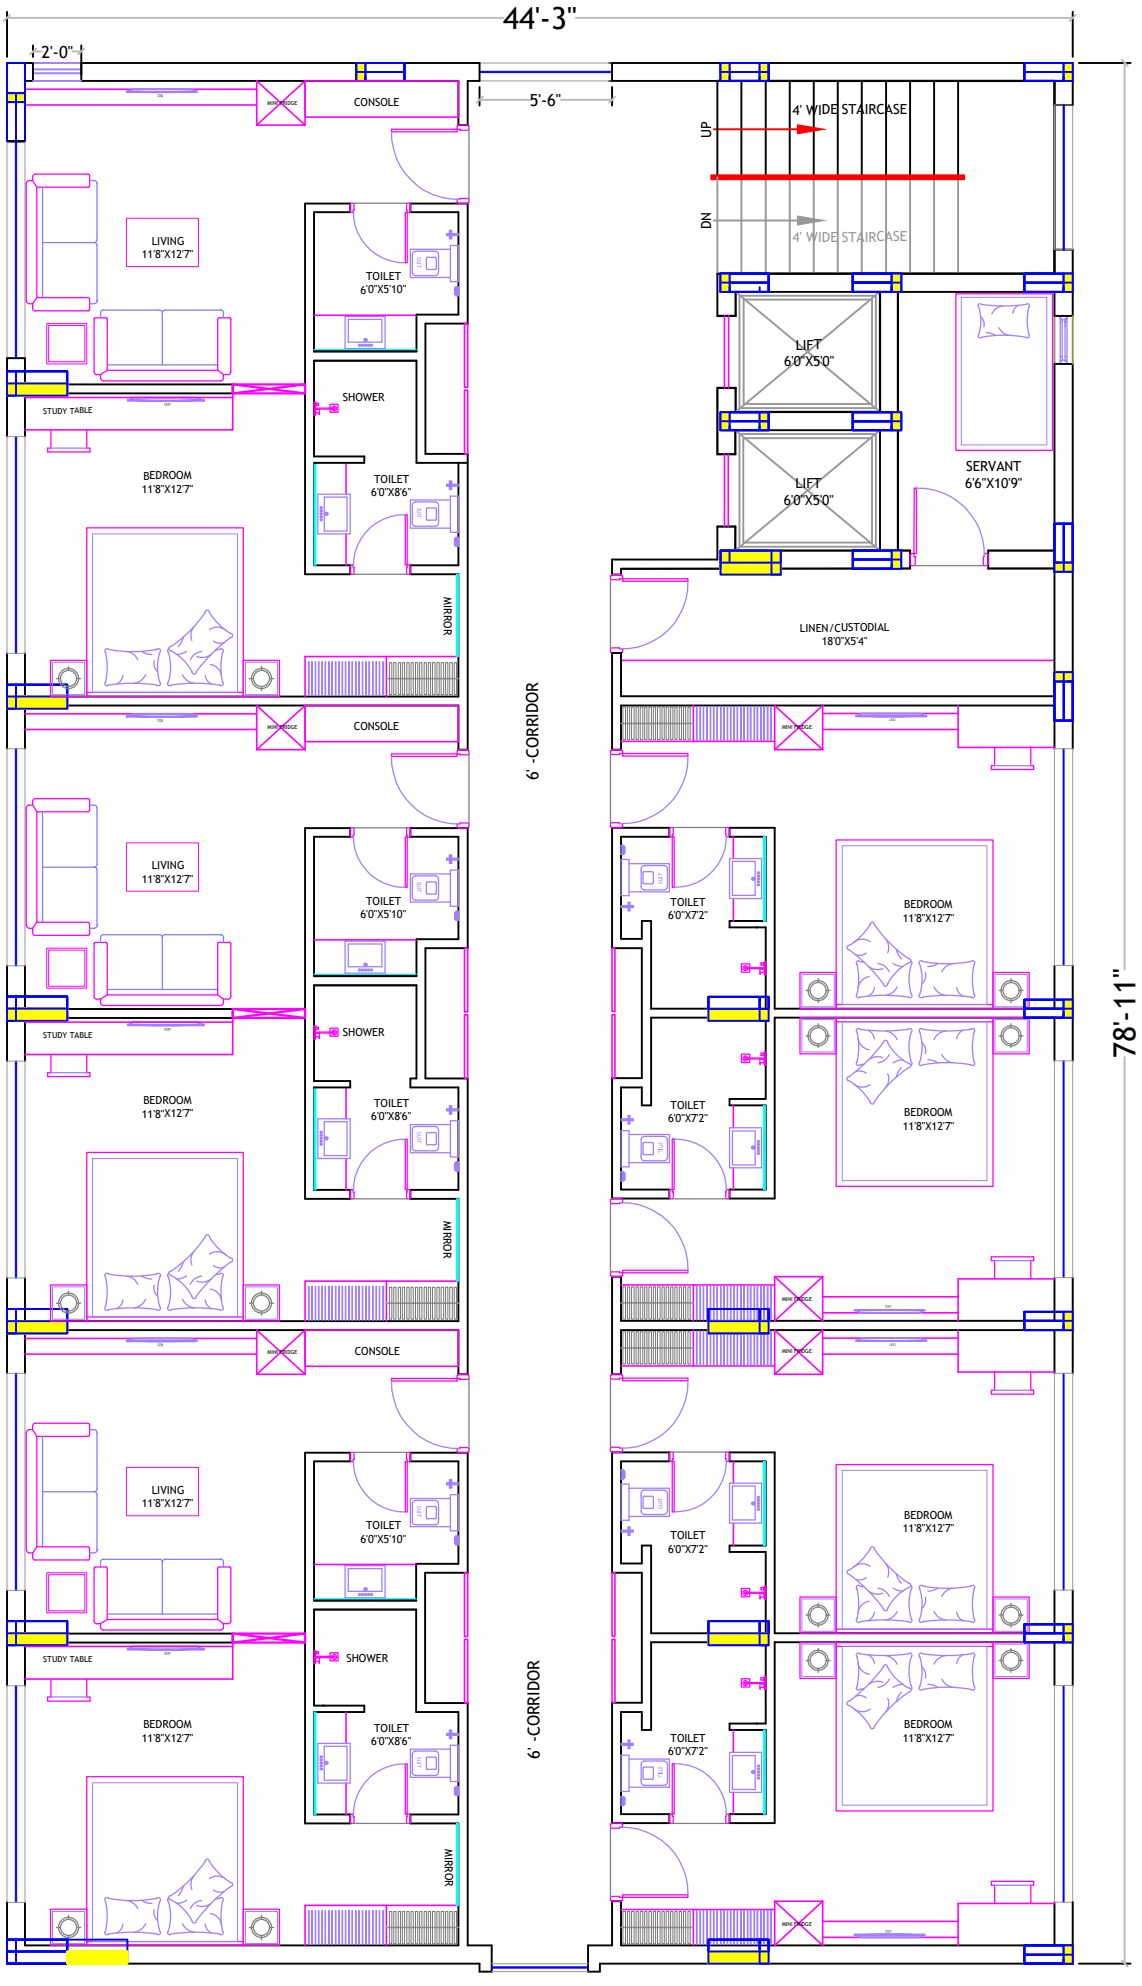


SUIT ROOM LAYOUT
4TH FLOOR

CLIENT :	MR. YATHIRAJ GARU	TITLE :	SUIT ROOM LAYOUT
PROJECT :	PROPOSED COMMERCIAL PLAN AT VIJAYAWADA	DRG.NO. :	
RESIDENCE INTERIORS	@	SCALE :	
		DATE :	21 - 04 - 2026
		DEALT :	AR. AFREEN
		CHECKED BY :	MR.SATISH

NOTES :
1. ALL DESIGNS ARE PROPERTY OF SATISH AND CANNOT BE USED WITHOUT HIS WRITTEN PERMISSION.
2. DO NOT SCALE THE DRAWINGS. ALL MEASUREMENTS MUST BE CHECKED BY SITE INCHARGE.
3. DRAWING IS ONLY FOR BASIC CONCEPTUAL EXPLANATION REFER WORKING DRAWINGS FOR DETAILS.

REVISIONS :

S.No.	DATE	REVISIONS

REFERENCE :
AREAS :
SLAB AREA: 2422.00 sft
FILE :CAD

REVIEW / APPROVALS:

STATUS.	REVIEW DEPT.	PROJ. MANAGER.
CONCEPT		

DESIGN DOT
INTERIORS
designdotsatish@gmail.com
Mob: +91 9849100316
Mob: +91 9246665343